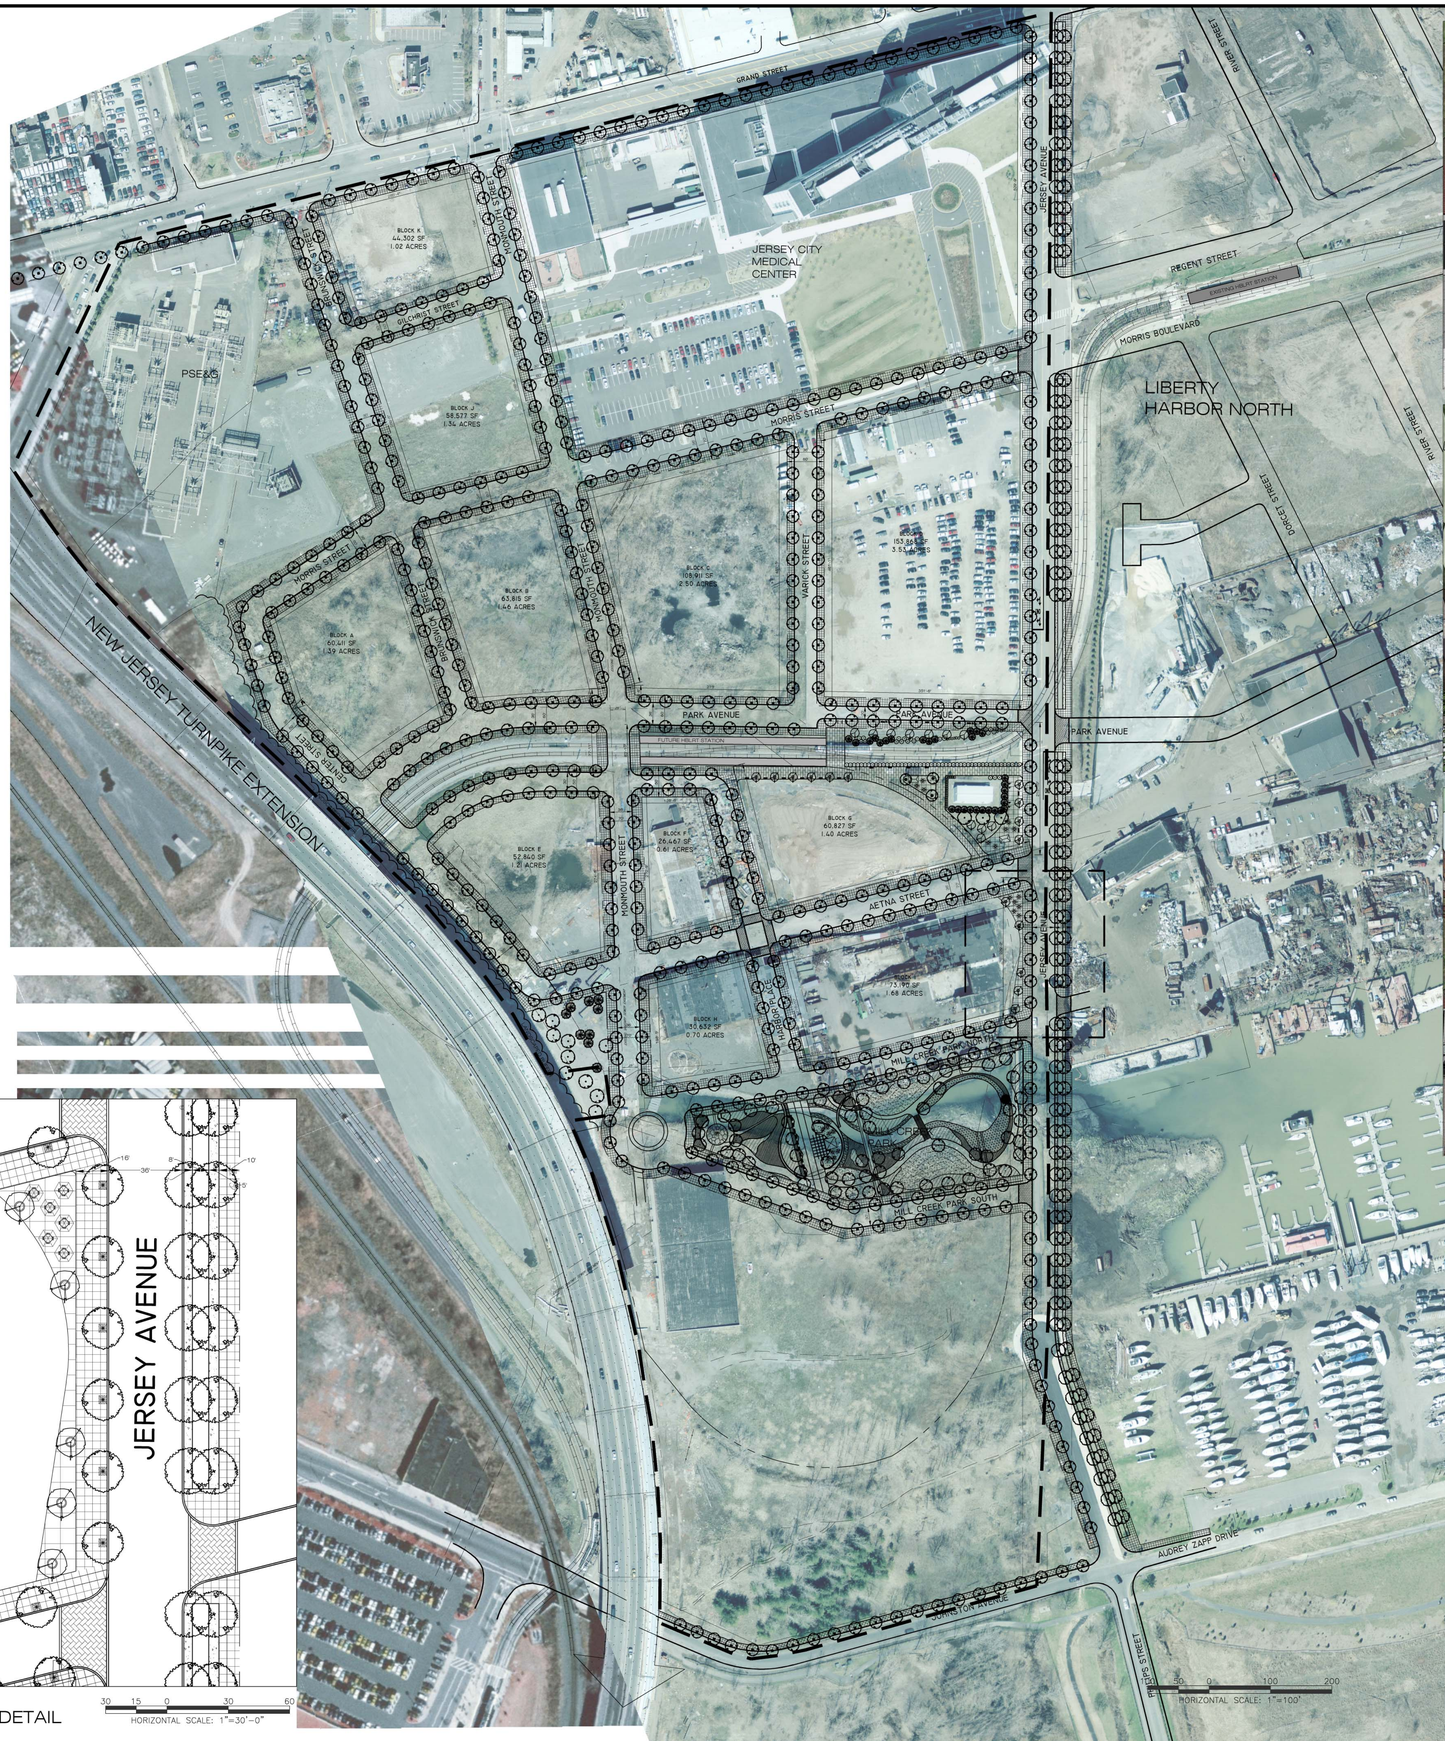

JERSEY AVENUE BIKEWAY VIEWS

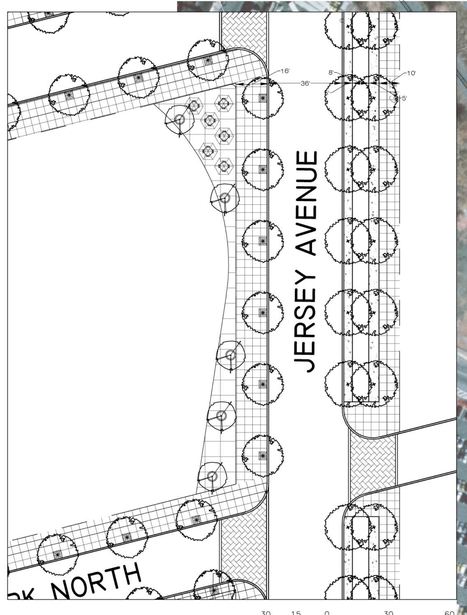

ENLARGEMENT DETAIL

30 15 0 30 60
HORIZONTAL SCALE: 1"=30'-0"

DUE TO INHERENT ERRORS IN REPRODUCTION METHODS, ERRORS MAY OCCUR WHEN SCALING THIS DRAWING

DRESDNER ROBIN
Engineering, Environmental, Planning, Surveying and Landscape Architecture

WWW.DRESDNERROBIN.COM
CONTACT@DRESDNERROBIN.COM

371 WARREN STREET
JERSEY CITY, NJ 07302
(TEL) 201.217.9200 (FAX) 201.217.9607

605 MATTISON AVENUE
ASBURY PARK, NJ 07712
(TEL) 732.988.7020 (FAX) 732.988.7032

433 MARKET STREET SUITE 203
CAMDEN, NJ 07302
(TEL) 856.968.9400 (FAX) 856.968.0015

HANSON ENGINEERING DIVISION
7 DOIG ROAD
WAYNE, NJ 07470
(TEL) 973.696.2600 (FAX) 973.696.1362

APPLICANT:

CONSULTANTS:
ARCHITECT

MECHANICAL ENGINEER

STRUCTURAL ENGINEER

GEOTECHNICAL ENGINEER

NO.	DATE	ISSUE OR REVISION	BY
01	XX.XX.XX	XXX	XXX

REVISIONS

PROJECT:
GRAND JERSEY REDEVELOPMENT

LOCATION:
CITY OF JERSEY CITY

DRAWING TITLE:
CONCEPTUAL STREET LAYOUT AND BIKEWAY PLAN

DRESDNER ROBIN

FREDERICK W. WORSTELL
PROFESSIONAL ENGINEER
N.J. LICENSE NUMBER 24GE03698800

DRAWN BY:	CHECKED BY:	DRAWING NUMBER:
ZAM	FWW	
SCALE: AS NOTED		
JOB NUMBER:	DATE: 07.25.08	